SCALE: 1" = 200'

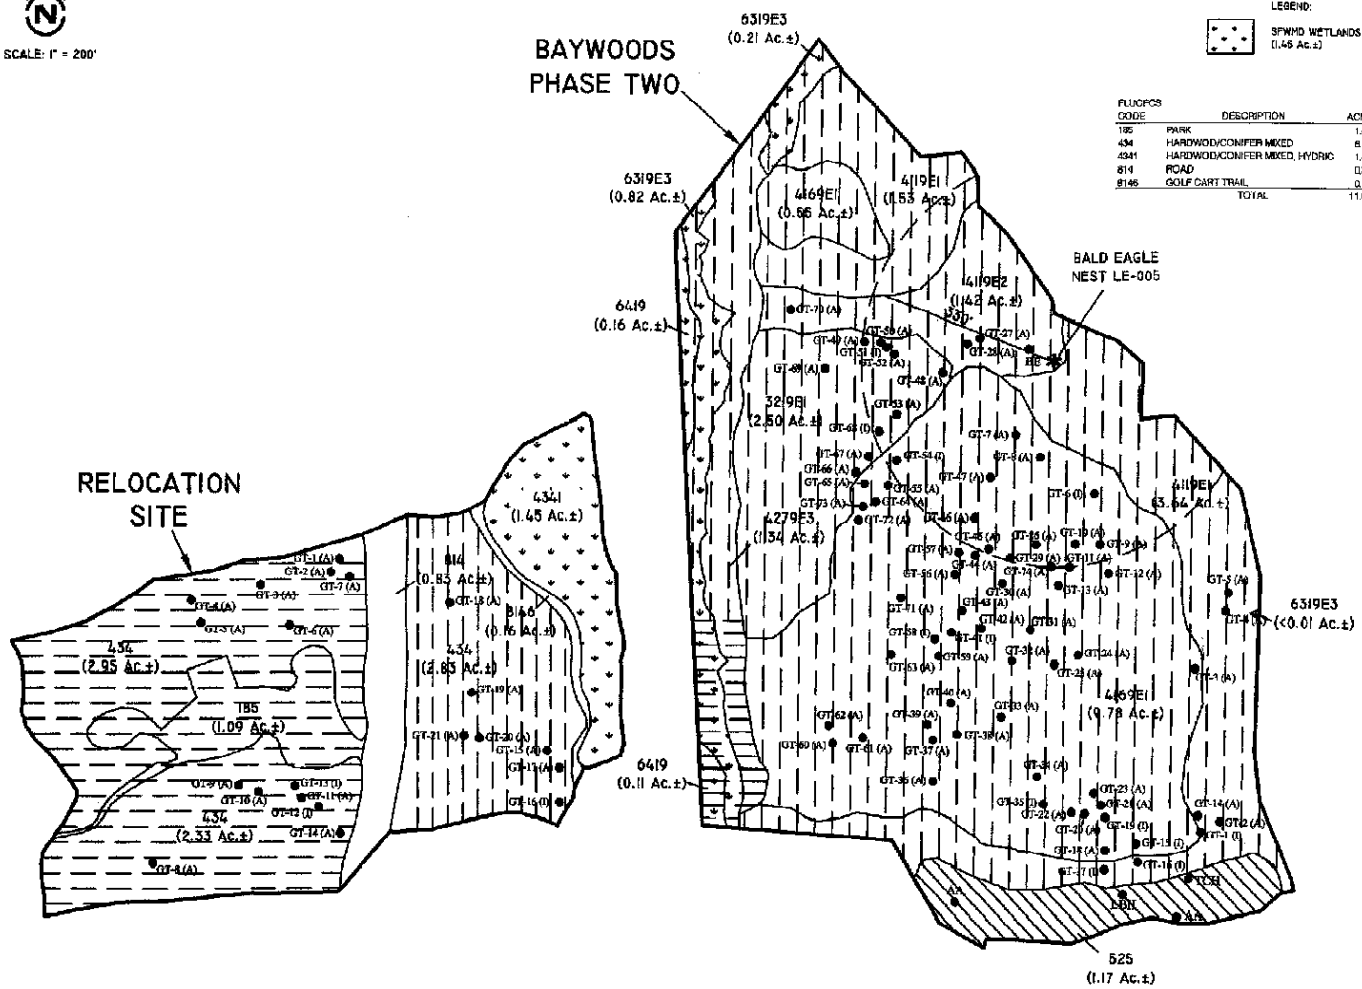

RELOCATION SITE

LEGEND:

SFWMD WETLANDS (1.46 Ac.±)

FLUCFCS CODE	DESCRIPTION	ACREAGE	% OF TOTAL
185	PARK	1.09 Ac.±	9.4%
434	HARDWOOD/CONIFER MIXED	8.11 Ac.±	69.7%
4341	HARDWOOD/CONIFER MIXED, HYDRIC	1.45 Ac.±	12.5%
814	ROAD	0.83 Ac.±	7.1%
8146	GOLF CART TRAIL	0.16 Ac.±	1.4%
	TOTAL	11.64 Ac.±	100.0%

BAYWOODS PHASE TWO

LEGEND:

- SFWMD WETLANDS (1.30 Ac.±)
- SFWMD "OTHER SURFACE WATERS" (1.17 Ac.±)
- AREA WITHIN THE 330' EAGLE NEST PROTECTION ZONE (5.10 Ac.±)
- SURVEYED WETLAND LINE
- APPROXIMATE LOCATION OF SURVEY TRANSECT
- GT-1 GOPHER TORTOISE BURROW (TYP.)
- (A) ACTIVE
- (I) INACTIVE
- BALD EAGLE NEST
- AA AMERICAN ALLIGATOR
- TCH TRI COLORED HERON
- LBH LITTLE BLUE HERON
- BE BALD EAGLE

DRI 2006-00008

FLUCFCS CODE	DESCRIPTION	ACREAGE	% OF TOTAL
3219 E1	PALMETTO PRAIRIE, DISTURBED (0-24% EXOTICS)	2.50 Ac.±	10.6%
4119 E1	PINE FLATWOODS, DISTURBED (0-24% EXOTICS)	5.17 Ac.±	22.2%
4119 E2	PINE FLATWOODS, DISTURBED (25-49% EXOTICS)	1.42 Ac.±	6.1%
4169 E1	SCRUBBY PINE FLATWOODS, DISTURBED (0-24% EXOTICS)	10.34 Ac.±	44.5%
4279 E3	LIVE OAK, DISTURBED (50-75% EXOTICS)	1.84 Ac.±	5.8%
525	STORMWATER MANAGEMENT LAKE	1.17 Ac.±	5.0%
6319 E3	WETLAND SHRUB, DISTURBED (50-75% EXOTICS)	1.03 Ac.±	4.4%
6419	FRESHWATER MARSH, DISTURBED	0.07 Ac.±	1.3%
	TOTAL	23.24 Ac.±	100.0%

NOV 22 2006
COMMUNITY DEVELOPMENT

NOTE:

PROPERTY BOUNDARY, SURVEYED WETLAND LINES, EAGLE NEST LOCATION, AND SITE PLAN PER ABB, INC. DRAWING No. TA WORKSHEET.DWG DATED JUNE 23, 2006.

FLUCFCS LINES ESTIMATED FROM 1"=200' AERIAL PHOTOGRAPHS AND LOCATIONS APPROXIMATED.

FLUCFCS PER FLORIDA LAND USE, COVER AND FORMS CLASSIFICATION SYSTEM (FLUCFCS) (FDOT 1999).

GOPHER TORTOISE BURROW LOCATIONS ARE APPROXIMATED AND HAVE NOT BEEN SURVEY LOCATED.

WETLAND LINES SHOWN PER SFWMD PERMIT NO. 36-00289-S AND USACOE PERMIT NO. 199201848.

REVISIONS	DESIGNED BY	DATE	HORIZONTAL SCALE
	J.E.	10/4/06	1"=200'
	CHECKED BY K.C.P.	DATE 10/4/06	VERTICAL SCALE N/A
	DRAWN BY D.B.	DATE 10/4/06	SEC./TWP./RNG. 20,29/47/25

PASSARELLA and ASSOCIATES, INC.
Consulting Ecologists
9110 College Pointe Court, Fort Myers, Florida 33919

BAYWOODS PHASE TWO AND RELOCATION SITE
FLUCFCS AND WETLANDS MAP WITH WALKED SURVEY TRANSECTS, LISTED SPECIES LOCATIONS AND 330' EAGLE PROTECTION ZONE

DRAWING No.: 998BP444
SHEET No.: EXHIBIT 4